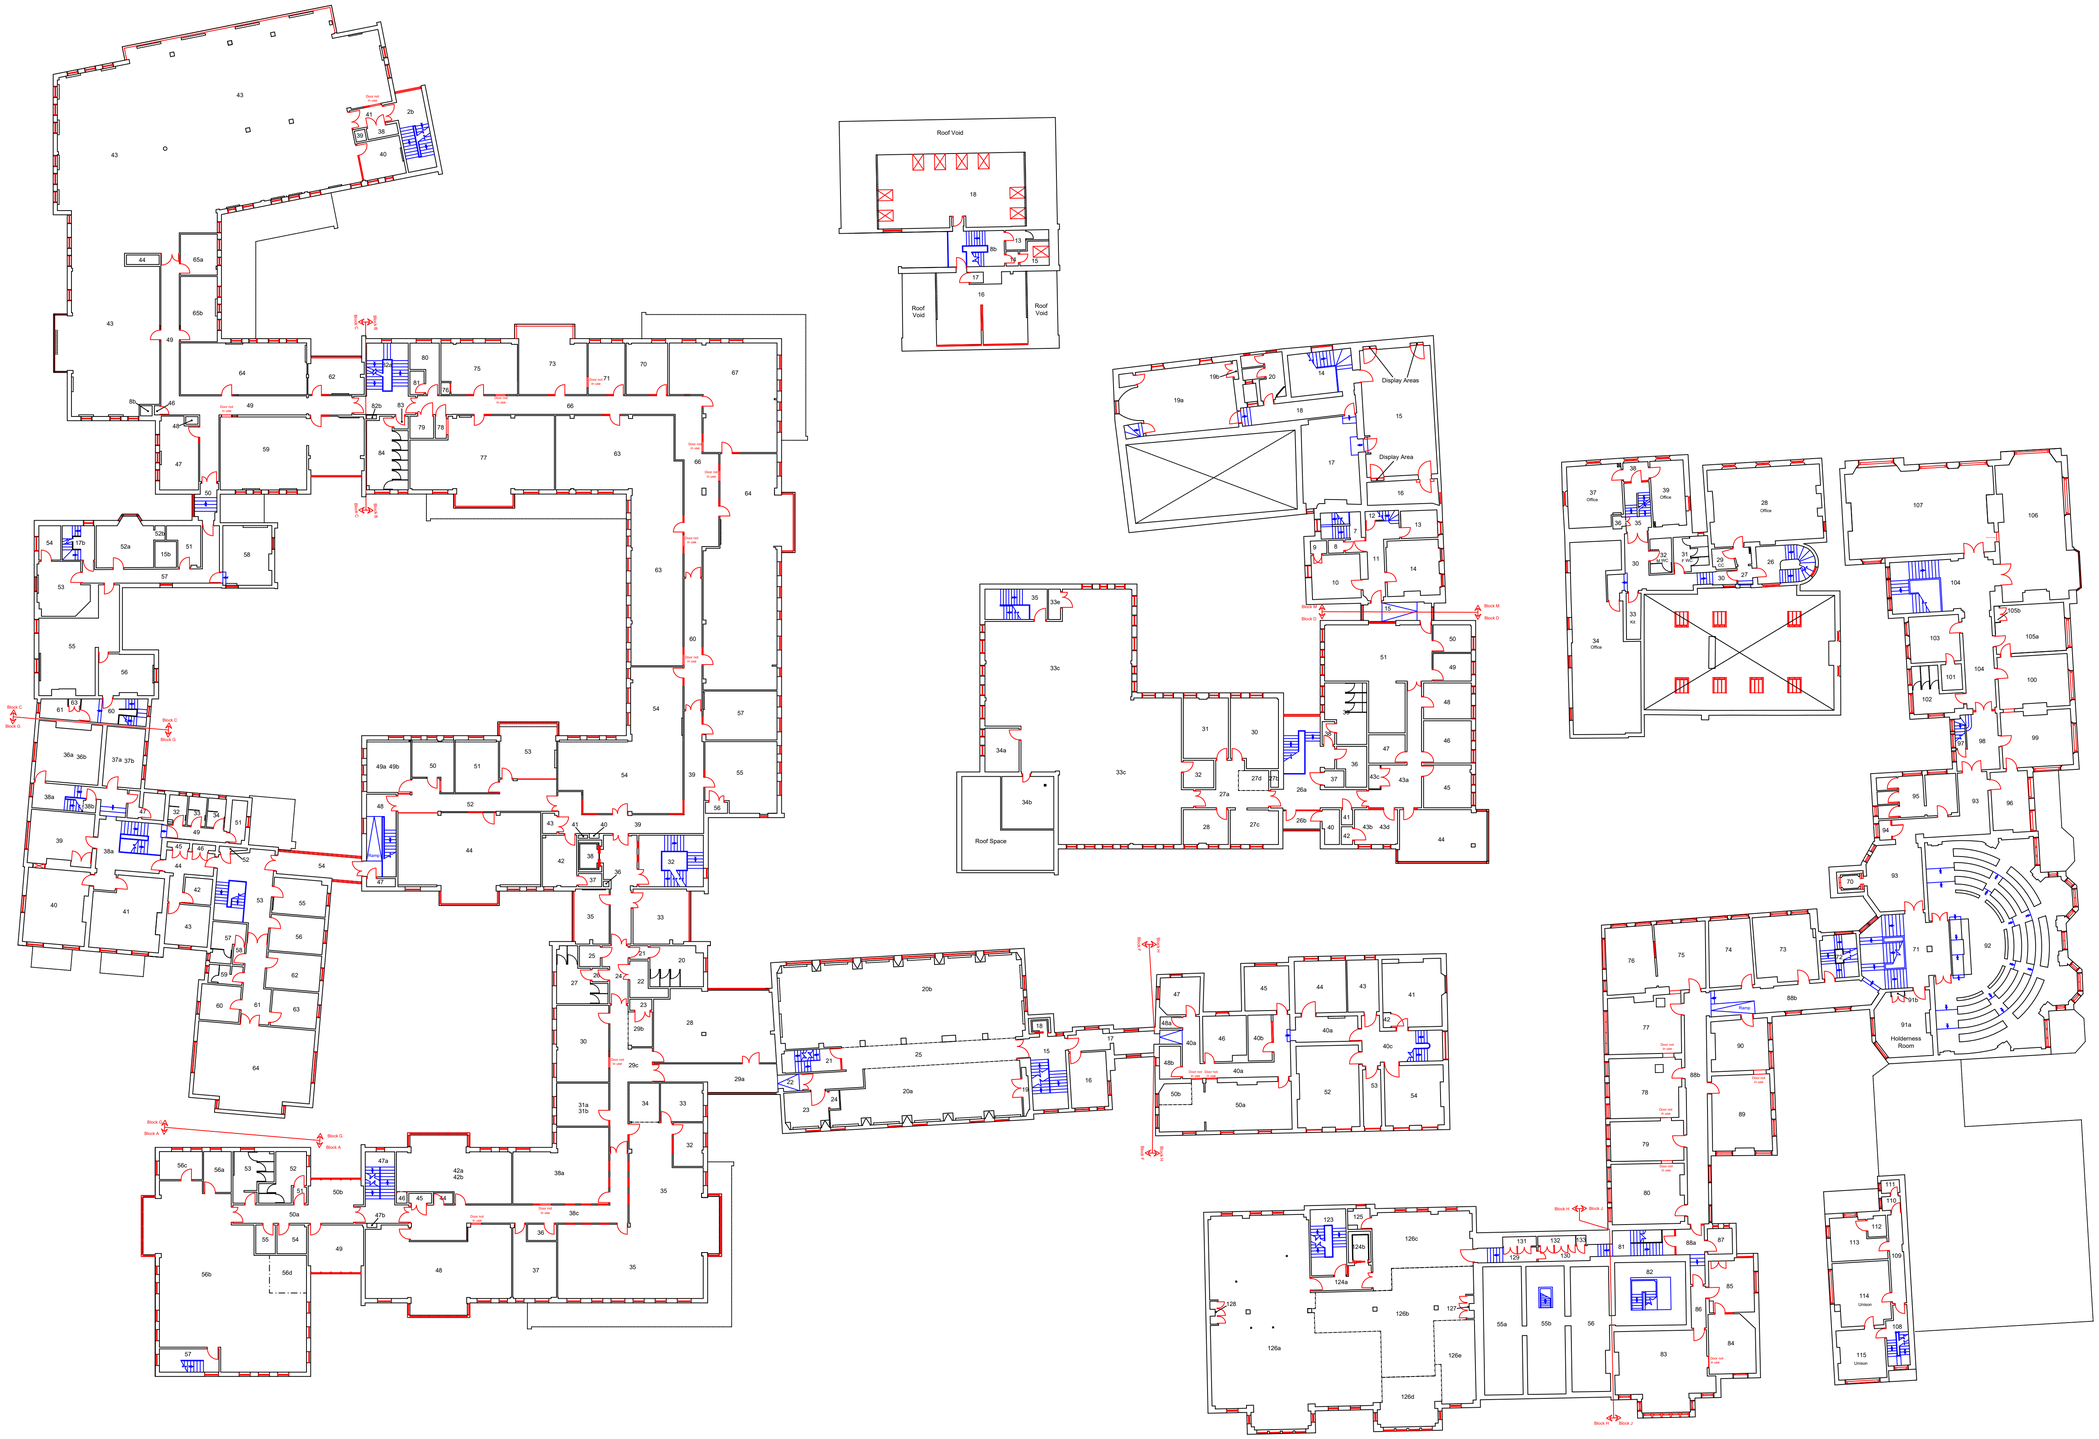

Information Retrieved from the Corporate Property Information System. This document is available in large print and can be requested from Asset Strategy. Tel: (01482) 393951

DO NOT USE G.I.S. MAPS OR PLANS FOR DESIGN PURPOSES, OR SCALE DIMENSIONS FROM THIS DRAWING.

This map is reproduced from Ordnance Survey material with the permission of Ordnance Survey on behalf of Her Majesty's Stationery Office Crown Copyright 2020. Unauthorised reproduction infringes Crown copyright and may lead to prosecution or civil proceedings. ©Crown Copyright and database right 2020. Ordnance Survey 100023383. East Riding of Yorkshire Council.

Copyright is owned by East Riding of Yorkshire Council who provides this map-based data for information purposes only for use internally by East Riding of Yorkshire Council. Use of this data is not permitted without the prior written consent of the Council through the Head of Asset Strategy. Whilst we try to ensure that it is up to date and accurate, we cannot guarantee its accuracy or completeness. Nor can we be held responsible for the misuse or misinterpretation of any information. We accept no liability for any loss, damage or inconvenience caused as a result of reliance upon or use of this data.

Legend

Block/Description

A	Block A	FT	Fuel Tank
B	Block B	S	Store
C	Block C		
D	Block D		
E	Energy Farm		
F	Block F		
G	The Gables		
H	Block H		
I			
J	Block J		
K	Block K		
L			
M	Block M		
N	Shed		
O			
P	Shed		
Q			
R			
S			
T			
U	Plant Room		
V			
W	Block X		
X	Block D		
Y	Store		
Z	Store		
AA	Shed		
AB	Shed		
AC	Shed		
AD	Shed		
AE	Shed		

Date	Surveyor	Revision
15.05.2008	C E Armitage	
18.05.2009	R Worsfold	
25.05.2010	A Dunn	
14.06.2011	C E Armitage	
01.12.2012	R Worsfold	
01.07.2014	A Dunn	
23.03.2015	C E Armitage	
06.02.2018	P Marston	

EAST RIDING OF YORKSHIRE COUNCIL

HEAD OF ASSET STRATEGY

COUNTY HALL, BEVERLEY, EAST YORKSHIRE, HU17 9BA
Tel.No. (01482) 393951
www.eastriding.gov.uk

Drawing Title

First Floor All Blocks

Drawing Number

Plan 3 of 5

Property

County Hall Beverley

Scale @A1

1:250

Property Code

03463946